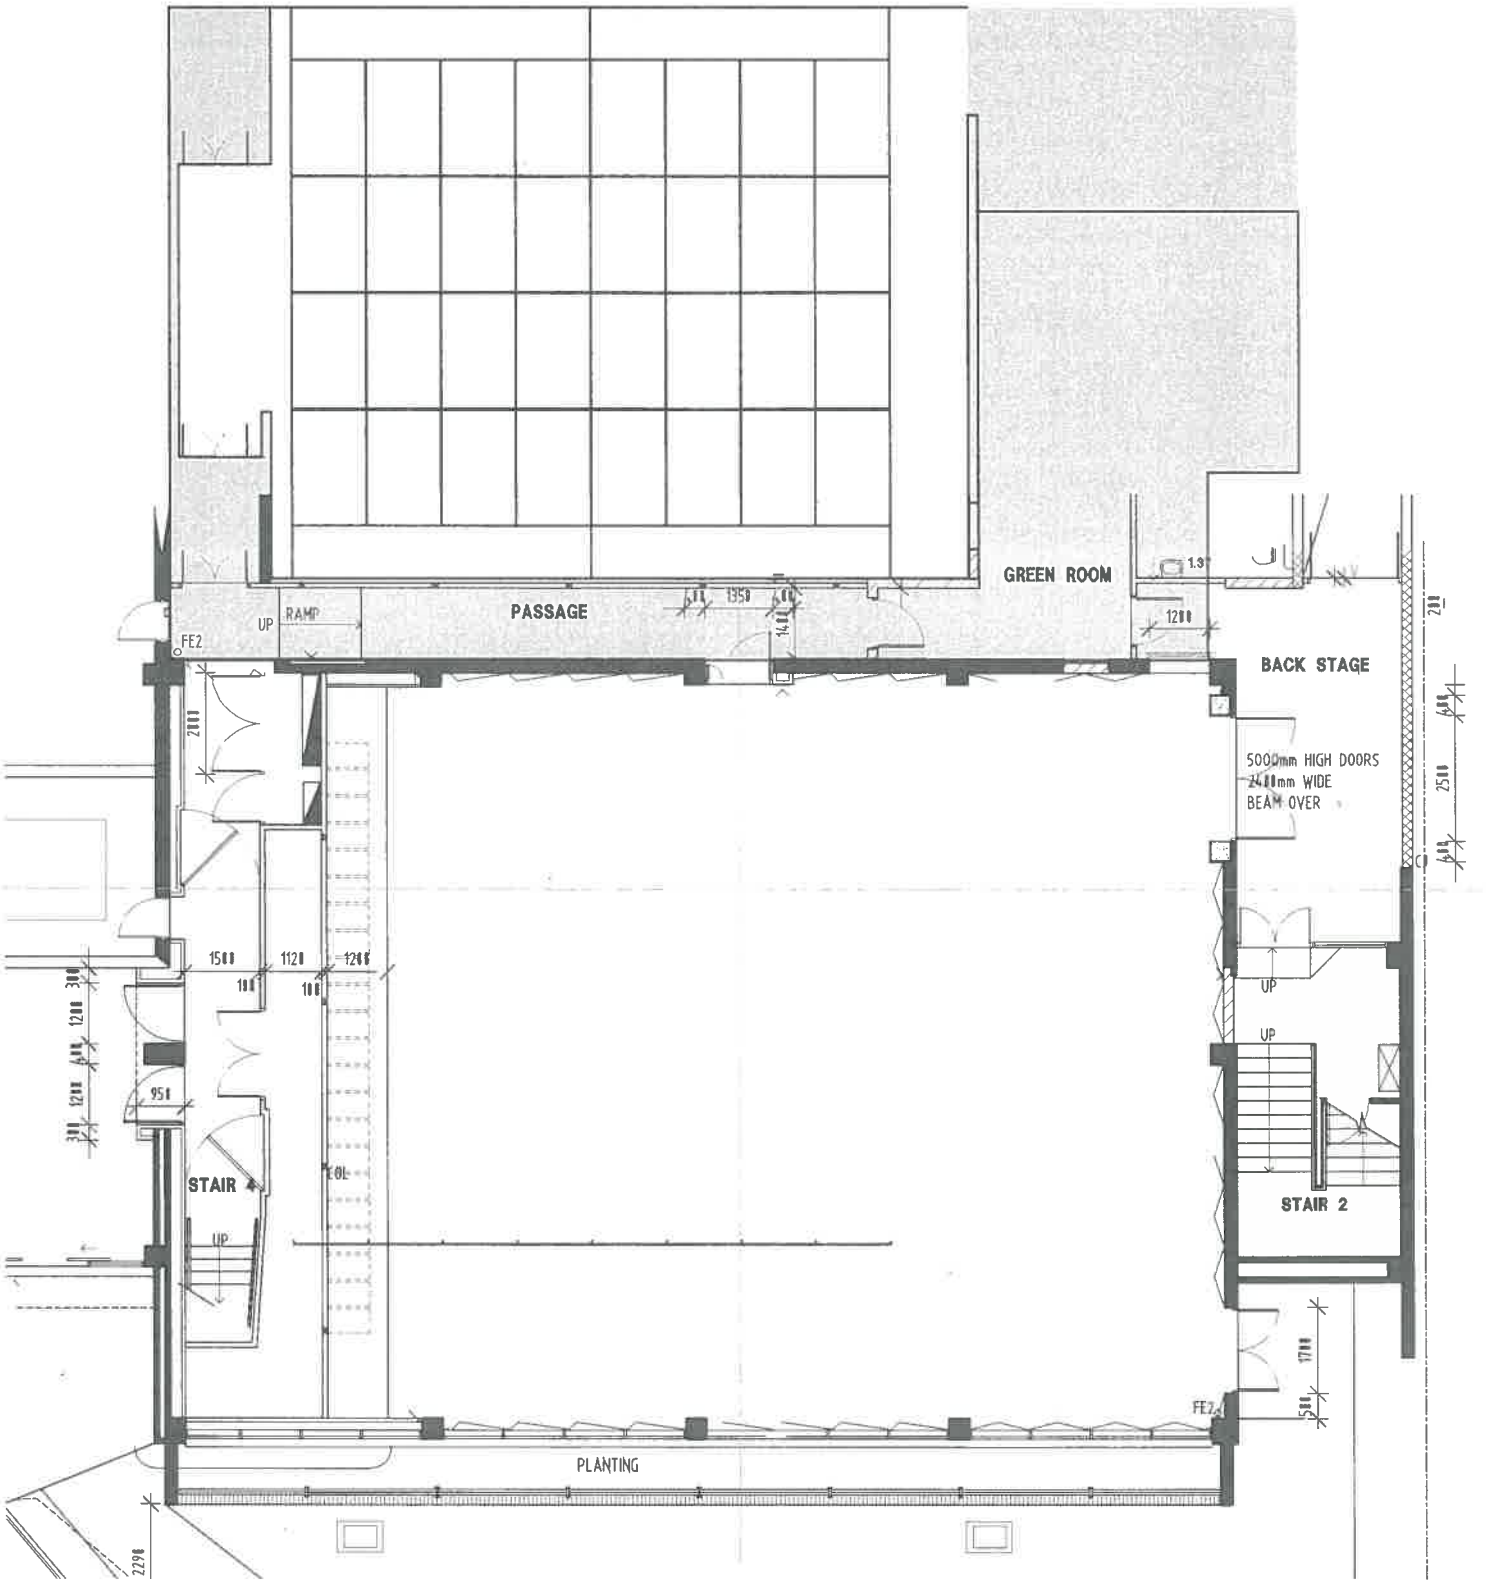
GREEN ROOM
PASSAGE
RAMP
UP
FE2
BACK STAGE
5000mm HIGH DOORS
2400mm WIDE
BEAM OVER
UP
UP
STAIR 2
STAIR 1
UP
FE2
PLANTING